BRUNTON DESIGN
CHARTERED ARCHITECTS

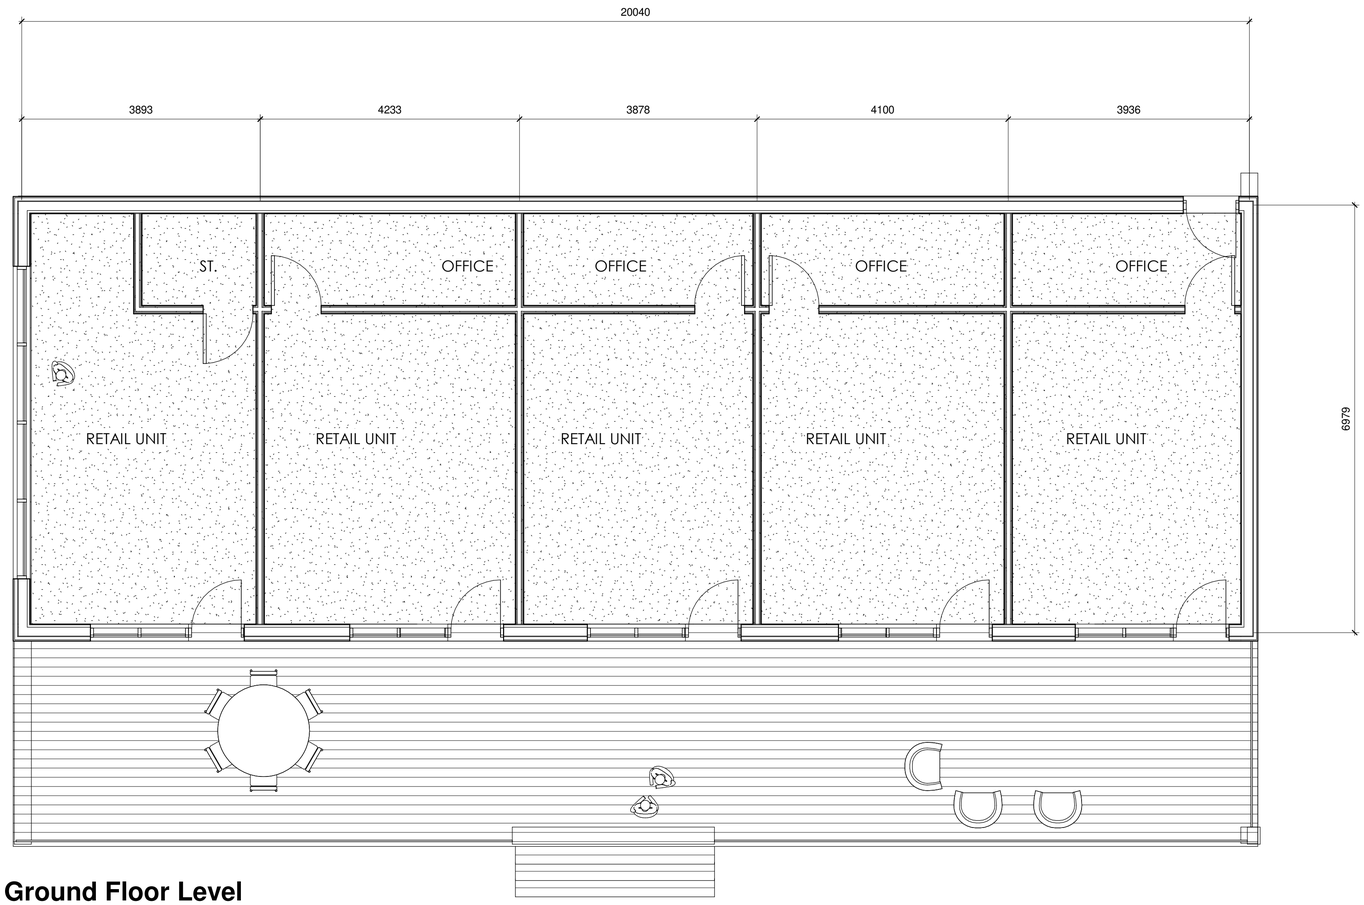

Ground Floor Level
1 : 50

1 0 1 2 3 4 5
SCALE 1:100 m

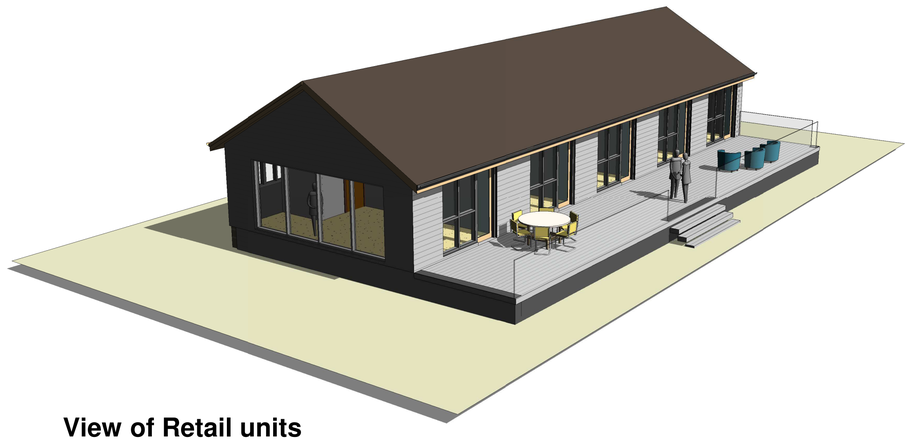

View of Retail units

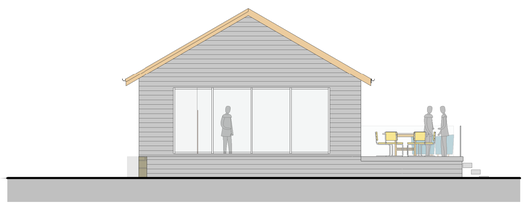

West
1 : 100

South
1 : 100

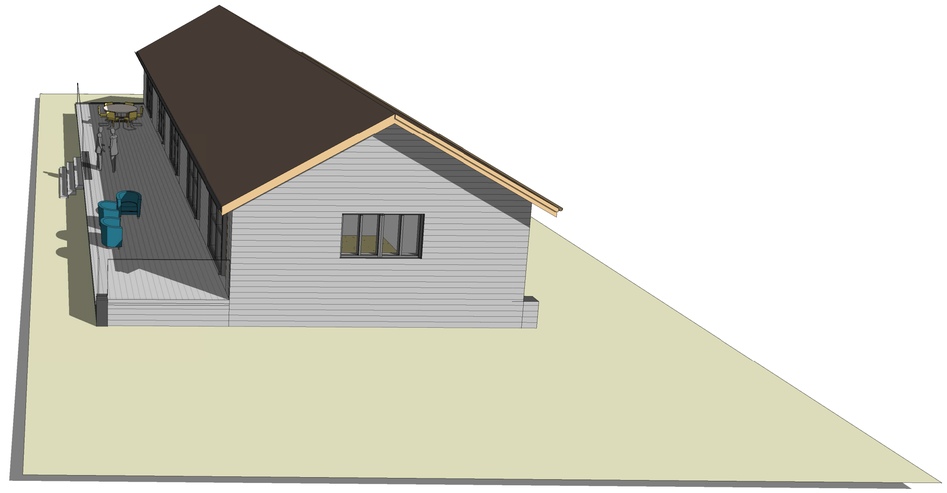

View of Approach

REV	Description	Date

Client:
Royal Arch Park

Project:
Royal Arch Park, Dowrieburn
Dowrieburn

Sheet Name:
RETAIL UNIT

paper size: A1

Drawing Number:
2401_ D_016

© **BRUNTON DESIGN** | CHARTERED ARCHITECTS
w: bruntondesign.com
a: design studio, 95 dundee street, carnoustie, dd7 7ew
t: 01241 858153 f: 01241 858154
e: architects@bruntondesign.com